Carpeted Area

Vinyl Flooring

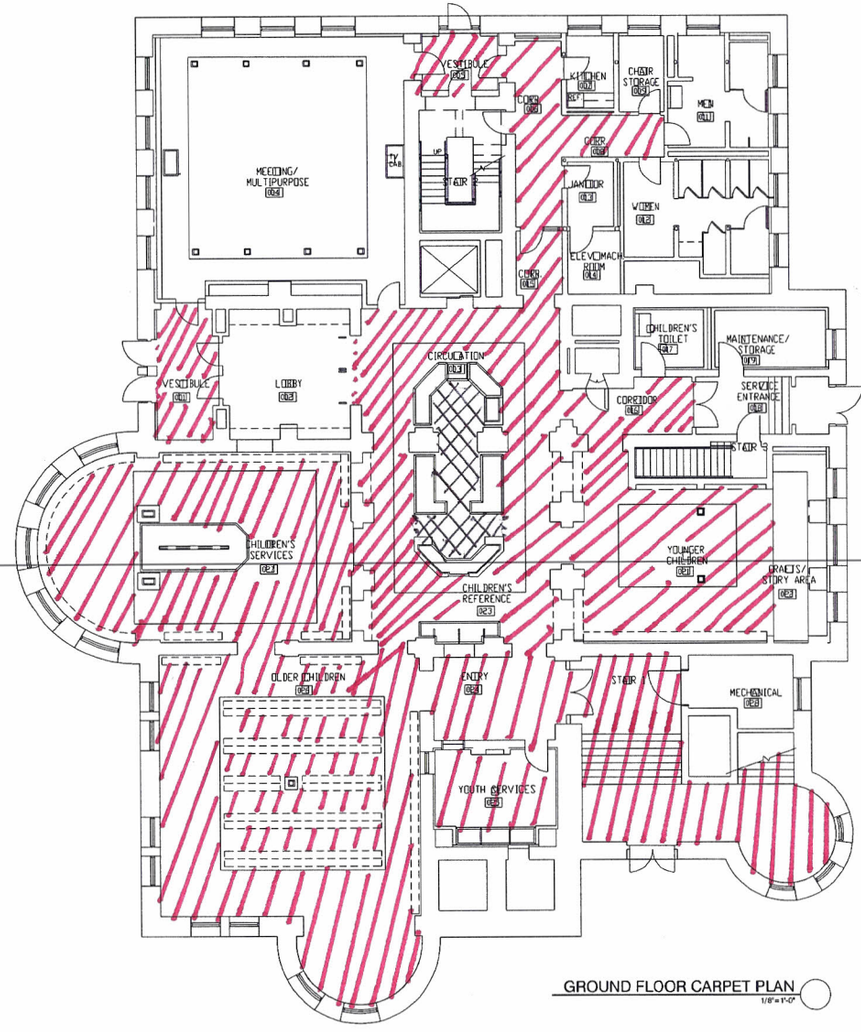


GROUND FLOOR CARPET PLAN
1/8"=1'-0"

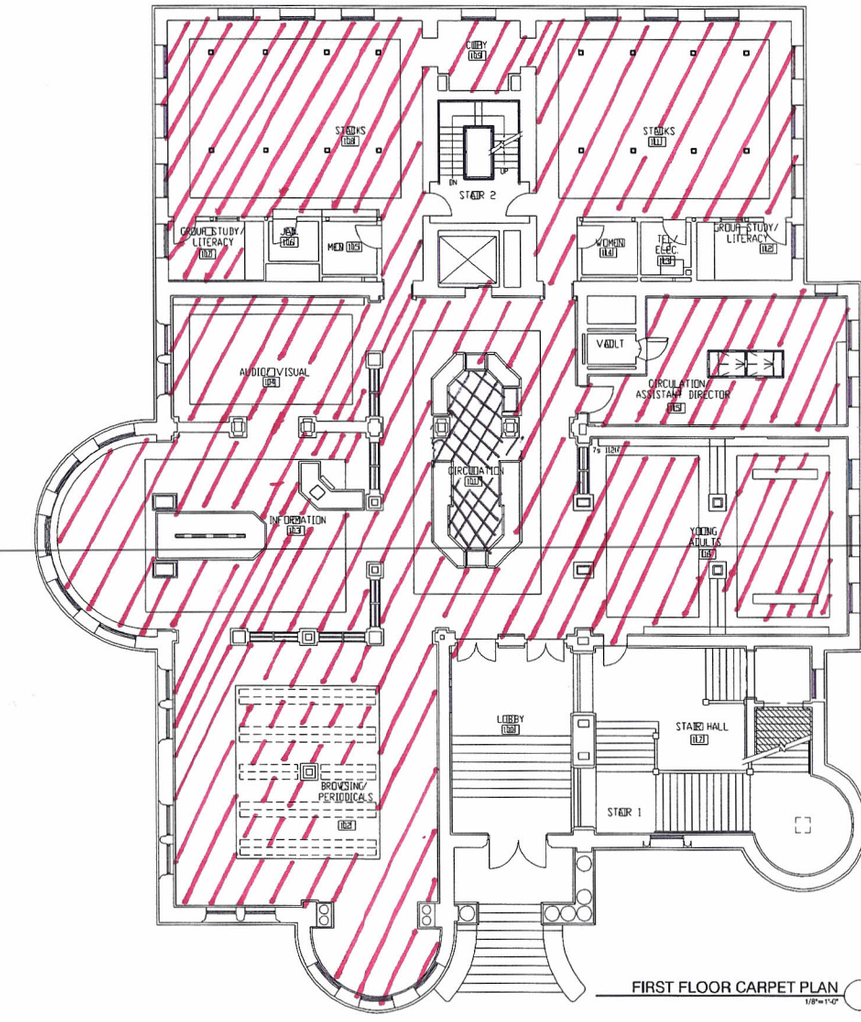


FIRST FLOOR CARPET PLAN
1/8"=1'-0"

© Copyright 2002, ARC / Architectural Resources Cambridge, Inc.

ARC Architectural Resources Cambridge

Five Cambridge Center
Cambridge, MA 02142
tel 617.547.2200
fax 617.547.7222

www.arcusa.com

CITY OF LOWELL

POLLARD MEMORIAL LIBRARY

LOWELL, MA

GROUND & FIRST FLOOR CARPET PLANS

| NO. | REVISION | DATE | NO. | REVISION | DATE |
|---|---|---|---|---|---|

A1.1

Schematic Design
Not For Construction

SCALE: 1/8"=1'-0"
JOB NO: -
DATE: JANUARY 12, 2011
DRAWN BY: SML
FILE NAME: Carpet Floor Plans.dwg

Carpeted Area

Vinyl Flooring

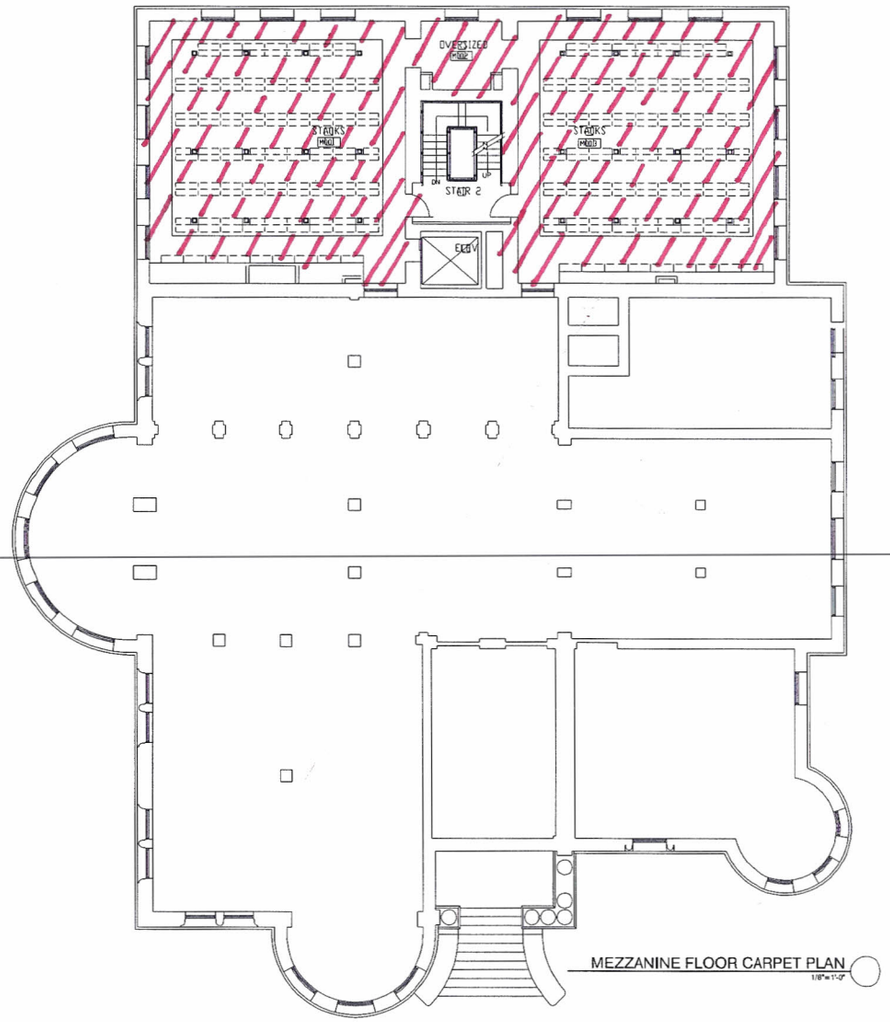


MEZZANINE FLOOR CARPET PLAN
1/8"=1'-0"

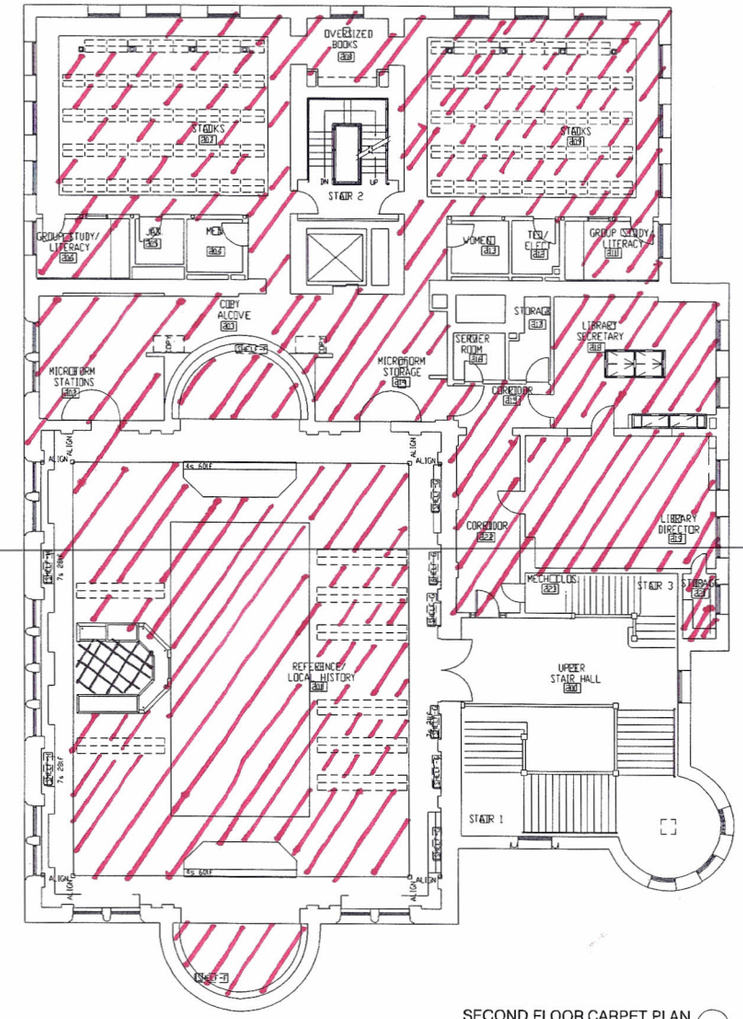


SECOND FLOOR CARPET PLAN
1/8"=1'-0"

© Copyright 2009, ARC / Architectural Resources Cambridge, Inc.

ARC Architectural Resources Cambridge

Five Cambridge Center
Cambridge, MA 02142
tel 617.547.2200
fax 617.547.7222

www.arcusa.com

CITY OF LOWELL

POLLARD MEMORIAL LIBRARY

LOWELL, MA

MEZZANINE & SECOND FLOOR CARPET PLANS

| NO. | REVISION | DATE | NO. | REVISION | DATE |
|---|---|---|---|---|---|

A1.2

Schematic Design
Not For Construction

SCALE: 1/8"=1'-0"
JOB NO: –
DATE: JANUARY 12, 2011
DRAWN BY: SML
FILE NAME: Carpet Floor Plans.dwg

Carpeted Area

Vinyl Flooring

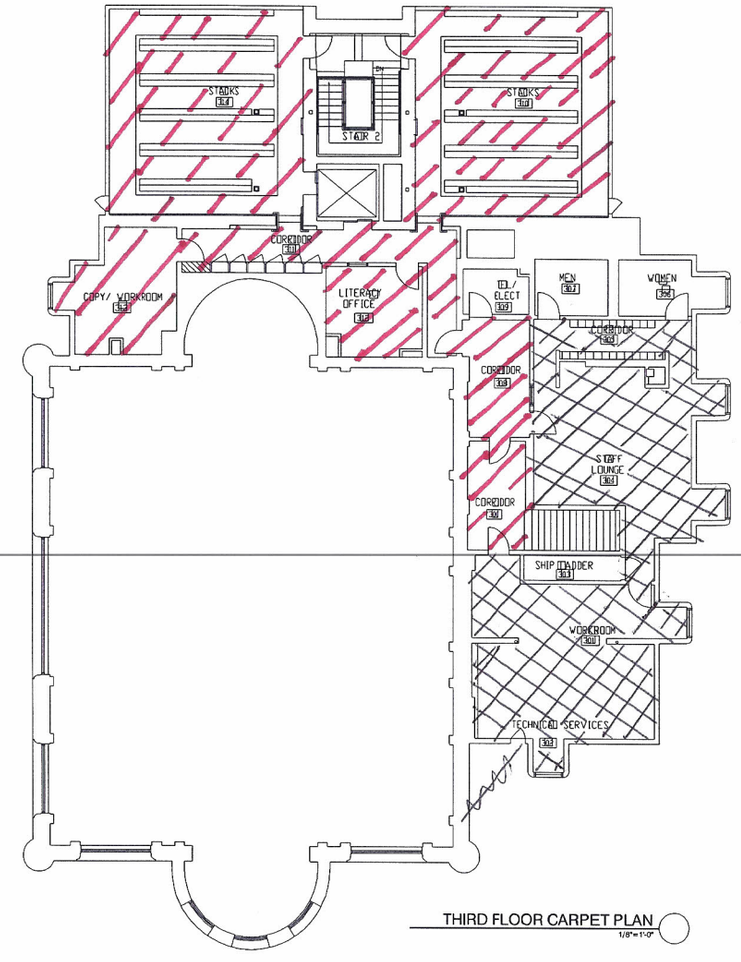


THIRD FLOOR CARPET PLAN
1/8"=1'-0"

© Copyright 2002, ARC / Architectural Resources Cambridge, Inc.

ARC Architectural Resources Cambridge

Five Cambridge Center
Cambridge, MA 02142
tel 617.547.2200
fax 617.547.7222

www.arcusa.com

CITY OF LOWELL

POLLARD MEMORIAL LIBRARY

LOWELL, MA

THIRD FLOOR CARPET PLANS

| NO. | REVISION | DATE | NO. | REVISION | DATE |
|---|---|---|---|---|---|

A1.3

Schematic Design
Not For Construction

SCALE: 1/8"=1'-0"
JOB NO: –
DATE: JANUARY 12, 2011
DRAWN BY: SML
FILE NAME: Carpet Floor Plans.dwg